



Permit #F00142795-F

FilmL.A., Inc.
6255 W Sunset Blvd, 12th Floor
Hollywood, CA 90028
t: (213)977-8600 - f: (213)977-8601
www.filmla.com

Summary Information**Permit No:** F00142795-F**Type of Permit:** FILMING**Release Date:** 10/09/2018**Production Company** MESQUITE PRODUCTIONS**Producer** Scott White**Insured Company Name** MESQUITE PRODUCTIONS**Director** Anton Cropper

Contact Phone No. 1 310-244-9390

1st AD Lisa Rowe

Contact Phone No. 2 310-926-7597

Fax 310-244-9283

Production Manager Mark Rabinowitz

Address 10500 ORBITAL WAY

FilmL.A. Coordinator Adrian Fayad

PACOIMA, California 91331

Production Title LA'S FINEST**Location Manager** Jennifer Dunne**Type of Production** TV Drama

Primary Phone Mobile - 310-720-1022

Secondary Phone

Location Assistant Nathan Stein

Primary Phone Mobile - 818-634-5650

Secondary Phone

Fees

Posting 1200 \$276.00

Total Permit Fee \$5,603.00

Posting 1800 \$414.00

Number of Locations 3

Posting Max \$1,035.00

Notification Charge \$510.00

LA CITY LANE AND STREET CLOSURE FEE \$624.00

LA CITY DEPT OF REC AND PARKS - FILM USE FEE \$450.00

LA CITY DEPT OF REC AND PARKS PARK MONITOR FEE \$1,064.00

FILMLA NON-REFUNDABLE FILM PERMIT RIDER FEE \$109.00

LA CITY FIRE SAFETY OFFICER \$765.00

FILMLA MONITOR FEES \$128.00

LA CITY DEPT OF REC AND PARKS MONITOR REPORTING FEE \$228.00



FilmL.A., Inc.
6255 W Sunset Blvd, 12th Floor
Hollywood, CA 90028
t: (213)977-8600 - f: (213)977-8601
www.filmla.com

Summary Information**Location****Location 1 of 3****Page 1 of 4**

Permit Number	F00142795-F	Location Manager	Jennifer Dunne
Production Company	MESQUITE PRODUCTIONS	Primary Phone	Mobile - 310-720-1022
Insured Company	MESQUITE PRODUCTIONS	Secondary Phone	
Production Title	LA'S FINEST		

Location Address 2230 W 6th St, Los Angeles, CA, 90057**Location Name** MACARTHUR PARK**Location Type** Park**Prep Dates** 10/9/2018 - 10/9/2018 09:00 - 17:00 1 day**Film Dates** 10/10/2018 - 10/10/2018 07:00 - 17:00 1 day**Open or Closed to the Public** Open

Generic Conditions *LA CITY AND/OR LA COUNTY FIRE CHECKLIST ATTACHED TO FINAL PERMIT. THE PERMITTEE IS RESPONSIBLE FOR COMPLETING CHECKLIST PRIOR TO FILMING ACTIVITY AT THIS LOCATION. NON COMPLIANCE MAY RESULT IN ASSIGNMENT OF A FIRE OFFICER.

All travel lanes and bike lanes shall be closed per the WATCH manual.
Community Survey Obtained
Must Maintain 5' Clearance on Sidewalks/Walkways
Must maintain local/emergency access
No cast or crew parking on area streets
Notify LAPD Rampart Division (213) 484-3400 and comm. (213) 978-6552 1/2 hour prior to any gunfire, brandishing weapons, special effects or simulated emergency or criminal activity.
Number of uniformed officers listed on the permit is a minimum requirement.
Permittee remains responsible for deploying a sufficient number of uniformed officers to provide traffic and crowd control to ensure the safety of the film crew and the public.
Traffic control must be done in accordance w/MUTCD
Uniformed officers shall have a copy of the film permit in their possession and are required to confirm that all traffic control signage devices are in place.

Please see attached documents Park View (closure) btwn Wilshire 6th - LA's Finest.pdf
MacArthur Park 2016.pdf
7th St (NS curb) Wilshire Blvd (SS curb) - LA's Finest (002).pdf

Equipment on Location	Type	Quantity	Personnel on Location	Type	Quantity
	10 Ton Truck	3		Cast	10
	5 or 10 ton trucks	3		Crew	80
	Cast/Crew	150		Extras	30



FilmL.A., Inc.
6255 W Sunset Blvd, 12th Floor
Hollywood, CA 90028
t: (213)977-8600 - f: (213)977-8601
www.filmla.com

Summary Information**Location****Location 1 of 3****Page 2 of 4**

Permit Number	F00142795-F	Location Manager	Jennifer Dunne
Production Company	MESQUITE PRODUCTIONS	Primary Phone	Mobile - 310-720-1022
Insured Company	MESQUITE PRODUCTIONS	Secondary Phone	
Production Title	LA'S FINEST		

vehicles		Off-Duty/Retired	2
Catering Truck	2	LAPD Officer(s)	
Condors	1	Spot Check	1
Cranes	1		
Cube Trucks	3		
Generator	1		
Honey Wagons	1		
Portable restrooms	1		
Semi Trucks	3		
Stakebed Trucks	3		
Vans	6		

Filming Activities Brandishing weapons; Equipment on sidewalk & street; Equipment on sidewalk, in curb lane & across street; Exterior Dialogue; Intermittent pedestrian control; Intermittent traffic control - 2 minute standard (except 0700-0900 hrs & 1500-1900 hrs); Jogging scene ; Condor with flyswatter; griptrix; BG on Bikes; Gators ;

Jurisdiction	Political: Los Angeles City - Council District 01	Police: Los Angeles Police Department	Fire: Los Angeles City
---------------------	--	--	-------------------------------

Thomas Guide	Page: 634	Grid: C3
---------------------	------------------	-----------------

Approvals	FILMLA. CLOSURES	Adrian Fayad
	LOS ANGELES CITY DEPARTMENT OF PUBLIC WORKS	Cairo Hunter
	LOS ANGELES CITY DEPARTMENT OF REC & PARKS -	Adrian Fayad
	FILM OFFICE	
	LOS ANGELES CITY POLICE DEPARTMENT	Melissa Hernandez
	FILMLA. MONITORS	Adam Meyer Approver

Coordinator Note FILM LA MONITOR REQUIRED. 10/10. 0600-1000 HOURS.

SPOT CHECK REQUIRED FOR POSTING/PARKING ON CORONDELET ST

Coordinator Note RIDER F - RELEASES LOCATION.

Parking	Base Camp	Crew Parking	611 S Carondelet St, Los Angeles, CA, 90057
	Location Type :	Location Type :	Other Angeles, CA, 90057



FilmL.A., Inc.
6255 W Sunset Blvd, 12th Floor
Hollywood, CA 90028
t: (213)977-8600 - f: (213)977-8601
www.filmla.com

Summary Information**Location****Location 1 of 3****Page 3 of 4**

Permit Number	F00142795-F	Location Manager	Jennifer Dunne
Production Company	MESQUITE PRODUCTIONS	Primary Phone	Mobile - 310-720-1022
Insured Company	MESQUITE PRODUCTIONS	Secondary Phone	
Production Title	LA'S FINEST		

Filming Location Location

Parking Notes

BASE Camp - E/S Park View from 6th to Wilshire
PARKING Athena Parking Structure 611 S Carondelet St Los Angeles CA
90057PARK ON ROOFTOP

Posting "No Parking" signs EAST SIDE OF PARK VIEW ST. FROM 7TH ST. TO WILSHIRE BLVD.
BOTH SIDES OF PARK VIEW ST. FROM WILSHIRE BLVD. TO 6TH ST.
BOTH SIDES OF CARONDELET ST. FROM 6TH ST. GOING SOUTH 250FT.

Approximate Footage more than 1800 **Log Number** 218859

Date(s) 10/9/2018 to 10/10/2018 **Time(s)** 00:00 to 00:00

Posting "No Parking" signs NORTH SIDE OF 7TH ST. FROM ALVARADO ST. TO PARK VIEW ST.
SOUTH SIDE OF WILSHIRE BLVD. FROM ALVARADO ST. TO PARK VIEW ST.

Approximate Footage more than 1800 **Log Number** 218862

Date(s) 10/10/2018 to 10/10/2018 **Time(s)** 06:00 to 22:00

Lane / Full Closure N/S CURBLANE/BIKELANE CLOSURE OF 7TH ST. FROM ALVARADO ST. TO
PARK VIEW ST. (MAINTAINING THE RIGHT TURN LANE FROM 7TH ST. TO
PARK VIEW ST.)

Approximate Footage 301 - 600

Date(s) 10/10/2018 to 10/10/2018 **Time(s)** 05:00 to 17:00

Lane / Full Closure S/S CURB LANE CLOSURE OF WILSHIRE BLVD. FROM ALVARADO ST. TO
PARK VIEW ST.

Approximate Footage 301 - 600

Date(s) 10/10/2018 to 10/10/2018 **Time(s)** 05:00 to 17:00

Lane / Full Closure NORTHBOUND CLOSURE OF PARK VIEW ST. FROM WILSHIRE BLVD. TO 6TH
ST.

Approximate Footage 301 - 600

Date(s) 10/10/2018 to 10/10/2018 **Time(s)** 04:00 to 17:00



FilmL.A., Inc.
6255 W Sunset Blvd, 12th Floor
Hollywood, CA 90028
t: (213)977-8600 - f: (213)977-8601
www.filmla.com

Summary Information**Location****Location 1 of 3****Page 4 of 4****Permit Number** F00142795-F**Production Company** MESQUITE PRODUCTIONS**Insured Company** MESQUITE PRODUCTIONS**Production Title** LA'S FINEST**Location Manager** Jennifer Dunne

Primary Phone Mobile - 310-720-1022

Secondary Phone

NOT
FOR
RENT



FilmL.A., Inc.
6255 W Sunset Blvd, 12th Floor
Hollywood, CA 90028
t: (213)977-8600 - f: (213)977-8601
www.filmla.com

Summary Information**Location****Location 2 of 3****Page 1 of 3**

Permit Number	F00142795-F	Location Manager	Jennifer Dunne
Production Company	MESQUITE PRODUCTIONS	Primary Phone	Mobile - 310-720-1022
Insured Company	MESQUITE PRODUCTIONS	Secondary Phone	
Production Title	LA'S FINEST		

Location Address 435 S Occidental Blvd, Los Angeles, CA, 90057**Location Type** Church**Prep Dates** 10/10/2018 - 10/10/2018 07:00 - 09:00 1 day**Film Dates** 10/10/2018 - 10/10/2018 09:00 - 15:00 1 day**Strike Dates** 10/10/2018 - 10/10/2018 15:00 - 19:00**Open or Closed to the Public** Closed

Generic Conditions Equipment staging and vehicles may park on one side of the street only.
Must Maintain 5' Clearance on Sidewalks/Walkways
No cast or crew parking on area streets
Number of uniformed officers listed on the permit is a minimum requirement.
Permittee remains responsible for deploying a sufficient number of uniformed officers to provide traffic and crowd control to ensure the safety of the film crew and the public.
Traffic control must be done in accordance w/MUTCD

Please see attached document 10.10.18 U 27435 MC ALPHINE.pdf

Equipment on Location	Type	Quantity	Personnel on Location	Type	Quantity
	10 Ton Truck	3		Cast	10
	5 or 10 ton trucks	3		Crew	80
	Cast/Crew vehicles	150		LA City UFSO assigned	43590
	Catering Truck	2		Off-Duty/Retired LAPD Officer(s)	2
	Condors	1			
	Cranes	1			
	Cube Trucks	3			
	Generator	1			
	Honey Wagons	1			
	Portable restrooms	1			
	Semi Trucks	3			



FilmL.A., Inc.
6255 W Sunset Blvd, 12th Floor
Hollywood, CA 90028
t: (213)977-8600 - f: (213)977-8601
www.filmla.com

Summary Information**Location****Location 2 of 3****Page 2 of 3**

Permit Number	F00142795-F	Location Manager	Jennifer Dunne
Production Company	MESQUITE PRODUCTIONS	Primary Phone	Mobile - 310-720-1022
Insured Company	MESQUITE PRODUCTIONS	Secondary Phone	
Production Title	LA'S FINEST		

Stakebed Trucks 3
Vans 6

Filming Activities Atmospheric Smoke Effects; Equipment on property; Interior Dialogue; Intermittent traffic control - 2 minute standard (except 0700-0900 hrs & 1500-1900 hrs);

Special Effects:	Type	No. Times Per Day	No. Takes Per Take
	CANDLES	15 - 20	15 - 20

Description of F/X Scene: 15 burning candles

Jurisdiction	Political: Los Angeles City - Council District 01	Police: Los Angeles Police Department	Fire: Los Angeles City
---------------------	--	--	-------------------------------

Thomas Guide Page: 634

Grid: B2

Approvals	LOS ANGELES CITY POLICE DEPARTMENT	Melissa Hernandez
	LOS ANGELES CITY FIRE DEPARTMENT - FILM UNIT	Marvin Anderson

Coordinator Note UFSO REQUIRED. 10/10; 0700-1500 HOURS.

Coordinator Note RIDER F - RELEASES LOCATION.

Parking	Base Camp	Park View ST, 6th St- Location Type : Other Location	Crew Parking	611 S Carondelet St, Location Type : Other Location
		Wilshire BL Los Angeles , CA 90057		Los Angeles, CA, 90057

Parking Notes

BASE Camp - E/S Park View from 6th to Wilshire

PARKING Athena Parking Structure 611 S Carondelet StLos Angeles CA
90057PARK ON ROOFTOP

Posting "No Parking" signs EAST SIDE OF HOOVER ST. FROM OCCIDENTAL BLVD. TO 4TH ST.
WEST SIDE OF OCCIDENTAL BLVD. FROM HOOVER ST. GOING NORTH
400FT.



FilmL.A., Inc.
6255 W Sunset Blvd, 12th Floor
Hollywood, CA 90028
t: (213)977-8600 - f: (213)977-8601
www.filmla.com

Summary Information**Location****Location 2 of 3****Page 3 of 3****Permit Number** F00142795-F**Location Manager** Jennifer Dunne**Production Company** MESQUITE PRODUCTIONS

Primary Phone Mobile - 310-720-1022

Insured Company MESQUITE PRODUCTIONS

Secondary Phone

Production Title LA'S FINEST**Approximate Footage** 901 - 1200**Log Number** 218865**Date(s)** 10/10/2018 to 10/10/2018**Time(s)** 00:00 to 00:00

NOT
FOR
RENT



FilmL.A., Inc.
6255 W Sunset Blvd, 12th Floor
Hollywood, CA 90028
t: (213)977-8600 - f: (213)977-8601
www.filmla.com

Summary Information**Location****Location 3 of 3****Page 1 of 3**

Permit Number	F00142795-F	Location Manager	Jennifer Dunne
Production Company	MESQUITE PRODUCTIONS	Primary Phone	Mobile - 310-720-1022
Insured Company	MESQUITE PRODUCTIONS	Secondary Phone	
Production Title	LA'S FINEST		

Location Address 712 S Westlake Ave, Los Angeles, CA, 90057**Location Type** Apartment Building**Prep Dates** 10/10/2018 - 10/10/2018 07:00 - 12:00 1 day**Film Dates** 10/10/2018 - 10/10/2018 12:00 - 19:00 1 day**Strike Dates** 10/10/2018 - 10/10/2018 19:00 - 22:00**Open or Closed to the Public** Open

Generic Conditions *LA CITY AND/OR LA COUNTY FIRE CHECKLIST ATTACHED TO FINAL PERMIT. THE PERMITTEE IS RESPONSIBLE FOR COMPLETING CHECKLIST PRIOR TO FILMING ACTIVITY AT THIS LOCATION. NON COMPLIANCE MAY RESULT IN ASSIGNMENT OF A FIRE OFFICER.

All travel lanes and bike lanes shall be closed per the WATCH manual.
Community Survey Obtained
Equipment staging and vehicles may park on one side of the street only.
No cast or crew parking on area streets
Notify LAPD Rampart Division (213) 484-3400 and comm. (213) 978-6552 1/2 hour prior to any gunfire, brandishing weapons, special effects or simulated emergency or criminal activity.
Number of uniformed officers listed on the permit is a minimum requirement.
Permittee remains responsible for deploying a sufficient number of uniformed officers to provide traffic and crowd control to ensure the safety of the film crew and the public.
Traffic control must be done in accordance w/MUTCD
Uniformed officers shall have a copy of the film permit in their possession and are required to confirm that all traffic control signage devices are in place.

Please see attached document Westlake (closure) btwn 7th south 200' - LA's Finest.pdf

Equipment on Location	Type	Quantity	Personnel on Location	Type	Quantity
	10 Ton Truck	3		Cast	10
	5 or 10 ton trucks	3		Crew	80
	Cast/Crew vehicles	150		Off-Duty/Retired LAPD Officer(s)	2
	Catering Truck	2		Spot Check	1



FilmL.A., Inc.
6255 W Sunset Blvd, 12th Floor
Hollywood, CA 90028
t: (213)977-8600 - f: (213)977-8601
www.filmla.com

Summary Information**Location****Location 3 of 3****Page 2 of 3**

Permit Number	F00142795-F	Location Manager	Jennifer Dunne
Production Company	MESQUITE PRODUCTIONS	Primary Phone	Mobile - 310-720-1022
Insured Company	MESQUITE PRODUCTIONS	Secondary Phone	
Production Title	LA'S FINEST		

Condors	1
Cranes	1
Cube Trucks	3
Generator	1
Honey Wagons	1
Portable restrooms	1
Semi Trucks	3
Stakebed Trucks	3
Vans	6

Filming Activities Brandishing weapons; Drive ups & away; Equipment on property; Equipment on sidewalk & street; Equipment on sidewalk, in curb lane & across street; Exterior Dialogue;

Jurisdiction	Political: Los Angeles City - Council District 01	Police: Los Angeles Police Department	Fire: Los Angeles City
---------------------	--	--	-------------------------------

Thomas Guide	Page: 634	Grid: C3
---------------------	------------------	-----------------

Approvals	FILMLA. CLOSURES LOS ANGELES CITY DEPARTMENT OF PUBLIC WORKS LOS ANGELES CITY POLICE DEPARTMENT	Adrian Fayad Cairo Hunter Gabriel Aleman
------------------	---	--

Coordinator Note RIDER F - RELEASES LOCATION.

Parking	Base Camp	Park View ST, 6th St- Wilshire BL Los Angeles , CA 90057	Crew Parking	611 S Carondelet St, Los Angeles, CA, 90057
	Type : Other		Type : Other	
	Location		Location	

Parking Notes

Base Camp - E/S Park View from 6th to Wilshire

PARKING Athena Parking Structure 611 S Carondelet StLos Angeles CA 90057
PARK ON ROOFTOP

Posting "No Parking" signs	SOUTH SIDE OF 7TH ST. FROM WESTLAKE AVE. TO BONNIE BRAE ST. EAST SIDE OF WESTLAKE AVE. FROM 7TH ST. TO 8TH STREET
-----------------------------------	--



FilmL.A., Inc.
6255 W Sunset Blvd, 12th Floor
Hollywood, CA 90028
t: (213)977-8600 - f: (213)977-8601
www.filmla.com

Summary Information**Location****Location 3 of 3****Page 3 of 3****Permit Number** F00142795-F**Location Manager** Jennifer Dunne**Production Company** MESQUITE PRODUCTIONS**Primary Phone** Mobile - 310-720-1022**Insured Company** MESQUITE PRODUCTIONS**Secondary Phone****Production Title** LA'S FINEST

WEST SIDE OF WESTLAKE AVE. FROM 7TH ST. GOING SOUTH 300FT.
WEST SIDE OF BONNIE BRAE ST. FROM 7TH ST. GOING SOUTH 300FT.

Approximate Footage 1501 - 1800**Log Number** 218871**Date(s)** 10/10/2018 to 10/10/2018**Time(s)** 00:00 to 00:00

Lane / Full Closure NORTH BOUND DIRECTIONAL CLOSURE OF WESTLAKE AVE., 7TH ST -
SOUTH 200'


Approximate Footage 0 - 300**Date(s)** 10/10/2018 to 10/10/2018**Time(s)** 12:00 to 19:00



Permit #E00142795-F



- Ⓢ TRAFFIC SIGNAL
- TRAFFIC CONE
- ⏏ TYPE I W/ SIGN

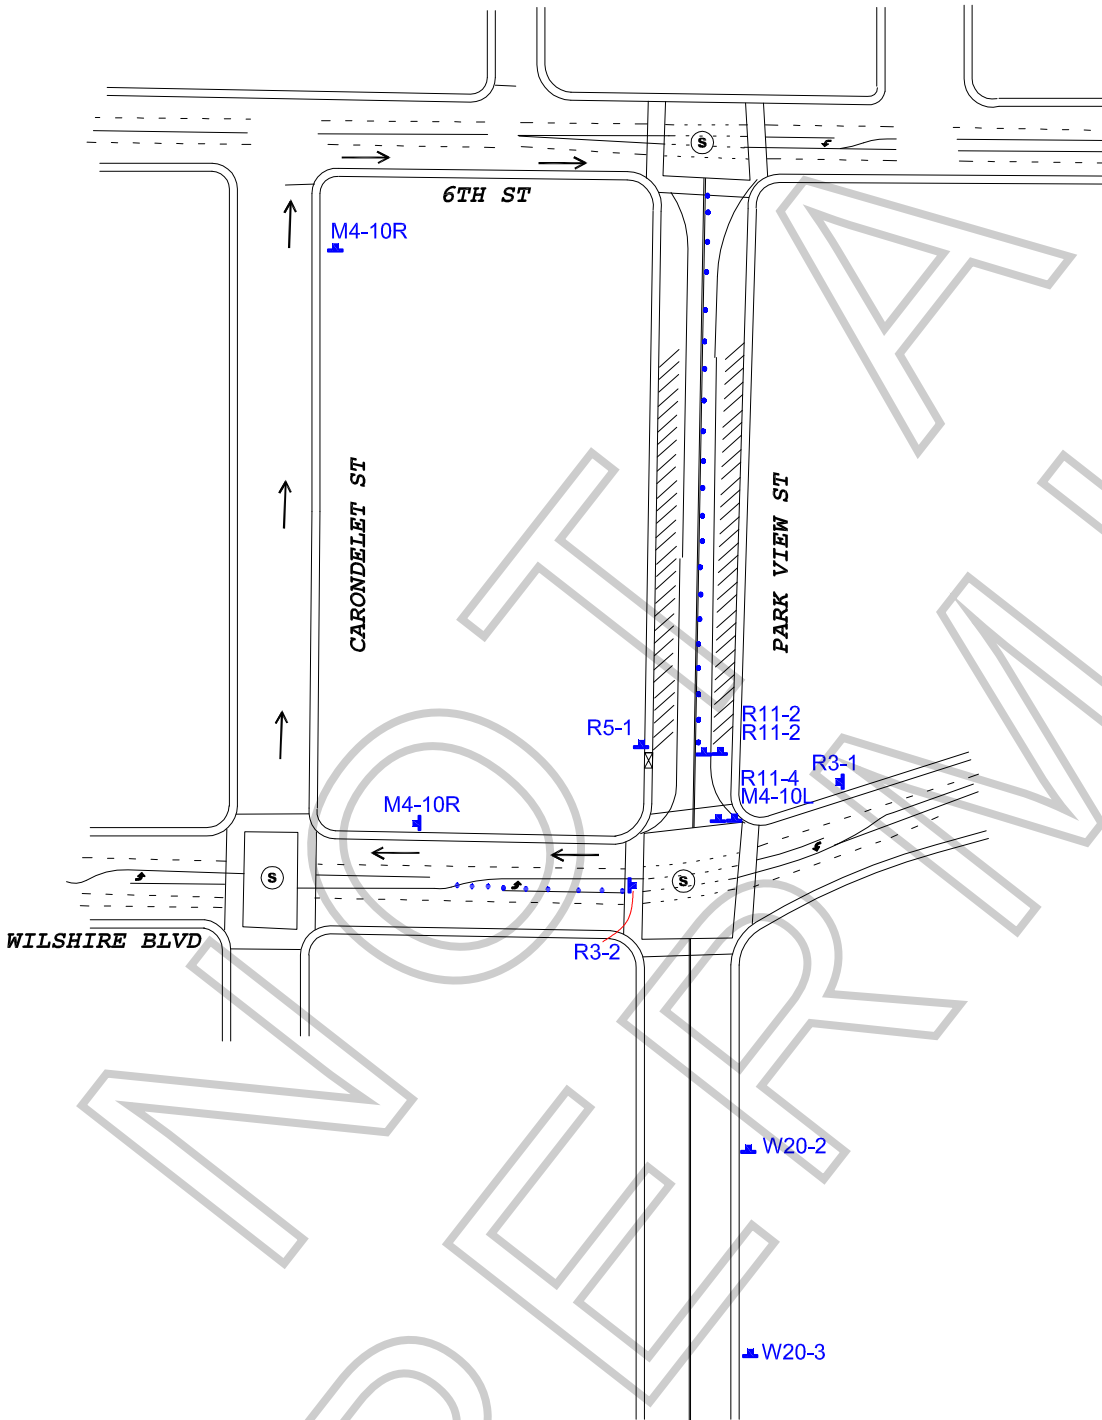

ALL TRAFFIC CONTROL
WILL BE INSTALLED TO
MEET OR EXCEED THE
LATEST CA-MUTCD
MINIMUM REQUIREMENTS

WORK ZONE TRAFFIC CONTROL PLAN GENERAL NOTES

1. DATE/TIME: 10-10-18 FROM 04:00 HOURS TO 17:00 HOURS.
2. ALL SIGNING, STRIPING, AND TRAFFIC CONTROL DEVICES SHALL CONFORM TO THE (CURRENT) STATE OF CALIFORNIA DEPARTMENT OF TRANSPORTATION (CALTRANS) STANDARD PLANS AND STANDARD SPECIFICATIONS, CALIFORNIA MUTCD, AND ANY ADDENDUMS THERETO, AND AS SHOWN ON THESE PLANS, SYMBOLS AND ABBREVIATIONS USED ARE SHOWN ON CALTRANS STANDARD PLANS.
3. THERE WILL BE NO INTERFERENCE WITH TRAFFIC SIGNALS OR CROSSWALKS.
4. CONES WILL BE 28" MINIMUM HEIGHT AND HAVE REFLECTORIZED SLEEVES FOR NIGHT WORK.
5. POLICE WILL DIRECT TRAFFIC IF NECESSARY.

TCP FOR:		
LA'S FINEST		
LOCATION: PARK VIEW NORTH BOUND CLOSURE FROM 6TH ST TO WILSHIRE BL CITY OF LOS ANGELES, CA		
	CONTACT:	NATHAN STEIN PH# 818-634-5650 MIKE WEBSTER OFFICE# 323-579-1173
	JCL TRAFFIC SERVICES (213) 622-9775 C31-CA Lic # 805357	
DATE	REVISIONS	DRAFTER: MARIO MENDIVAR
		SCALE: N.T.S.
		FILM LA: CL



Film Production Guidelines

Failure to comply with these conditions will be in violation of your film permit and may result in revocation of permit.

Welcome to the City of Los Angeles, Department of Recreation and Parks. In our partnership to protect the environmental integrity of our parks the Park Film Office is providing guidelines to ensure a safe and successful film shoot. Please review and provide copies of these guidelines to the appropriate responsible persons. Thank you for the continuous use of our parkland.

MAC ARTHUR PARK – LAKE SIDE & TUNNEL

- **Ok to clean and pressure wash the tunnel on Tuesday October 9, 2018.**
- **Ok to film at MacArthur lake side and tunnel on Wednesday October 10, 2018 (see plot plan).**
- **Ok to brandish weapons.**
- **Ok for background on bikes as part of a scene around the lake.**
- **Ok to transport equipment with gators or golf carts ONLY!**
- **Ok for dolly track, griptrix and condor with flyswatter.**
- **Tunnel must be accessible to park patrons.**
- **May not block or restrict access into the tunnel.**
- **Ok for standard 2 minute IPC while camera is rolling at the tunnel.**
- **Must work around maintenance and park activities.**
- **May not park in the recreation center parking lot.**
- **May not block or restrict access into the parking lot.**
- **May not block drive-way or restrict access into the park entering off of Park View and 6th Street.**
- **May not block the drive-way entrance off of Park View and 6th Street.**
- **Company must work around and not interfere with park activities.**
- **Company is not allowed or permitted to enter the lake at any time due to lake water being reclaimed.**
- **Company does not have exclusive use.**
- **Use of City utilities (water and electricity) is \$75 per use, per day and the company will be invoiced by the Park Film Office.**
- **No simulated sex allowed on Park property.**
- **No nudity allowed on Park property.**
- **Film permits do not provide exclusive use of a park or recreation area.**
- **Vehicles and/or heavy equipment are not allowed on turf areas unless prior approval is given by the Park Film Office.**


- **Production companies must provide their own restroom and trash receptacles. The City dumpsters and trash cans cannot be used so all self-generated trash has to be removed and disposed of off-site.**
- **Film permits do not provide exclusive use of a park or recreation area.**
- **Service roads, parking lot driveway access, handicap or electric vehicle designated parking stalls may not be blocked or restricted. Emergency vehicle access lanes must be maintained in parking lots and park streets at all times.**
- A 20 Foot unobstructed lane must be maintained between parked vehicles/trailers in all parking lots and Recreation and Parks roadways for emergency vehicle access.
- **Due to underground plastic irrigation lines and trees having shallow root systems, staking or drilling into turf, rocks, trees or asphalted areas is not permissible unless prior approval is given by the Park Film Office. This approval will be noted in the permitted guidelines.**
- Locked park gates can only be accessed by a Park Film Office Monitor. Security of open gates must be provided by the permitted company. Any equipment that is permitted to stay overnight must be guarded by the permitted company's security group.
- **Alterations to natural or manmade surroundings or content of the park are not permissible unless documented in these specific guidelines. The permit holder is financially responsible for all remediation should there be any damage or unauthorized alteration to Department property. The remediation and cost of will be determined by the Park Film Office.**
- A Park Film Office Monitor(s) may be assigned to the permitted location. Their job is to ensure guidelines are followed, liaison between park patrons, other City employees and a communication link between Permittee and the Park Film Office for any additional needs or authorizations. When the Park Film Office is closed the Park Film Monitor has the authority and responsibility to modify these guidelines within the parameters given to them by their supervisor. The Park Film Monitor has access 24/7 to contact their supervisors if needed. The Permittee will be required to adhere to the instructions, restrictions and requests given by the Park Film Monitor.
- **Smoking is prohibited on all Department properties. An exception has been made for permitted film production companies to smoke in areas that are designated by the Fire Safety Officer or Park Film Monitor. If a Fire Safety Officer or Park Film Monitor is not assigned to the Permittee there will be no smoking with the exception of an actor smoking while performing or as part of the scene.**
- A designated smoking area may not be near any patron activity or facility. Large buckets of sand or water must be placed in this area for disposal of tobacco or tobacco related products. The designated smoking area may be revoked or not allowed depending on weather and location conditions. Failure to comply with the smoking restrictions may result in a fine.

F-142795-D MESQUITE PRODUCTIONS "LA'S FINEST"

- TRAFFIC SIGNAL
- TRAFFIC CONE
- TYPE I/W/ SIGN
- FLASHING ARROW SIGN (FAS)

- ROAD WORK AHEAD
- LANE AHEAD
- W20-1
- W20-5(BIKE)
- W1-6 (L)
- C30(CA)
- W1-1
- BIKE CLOSED
- SC11(MOD)
- W20-5
- R3-1
- R3-2
- R11-4
- R11-2
- SC3
- M4-10(L)
- M4-10(R)
- W20-2
- W20-3
- R5-1

ALL TRAFFIC CONTROL
WORK SHALL BE IN ACCORDANCE WITH
THE MUTCD AND WATCH
MINIMUM REQUIREMENTS

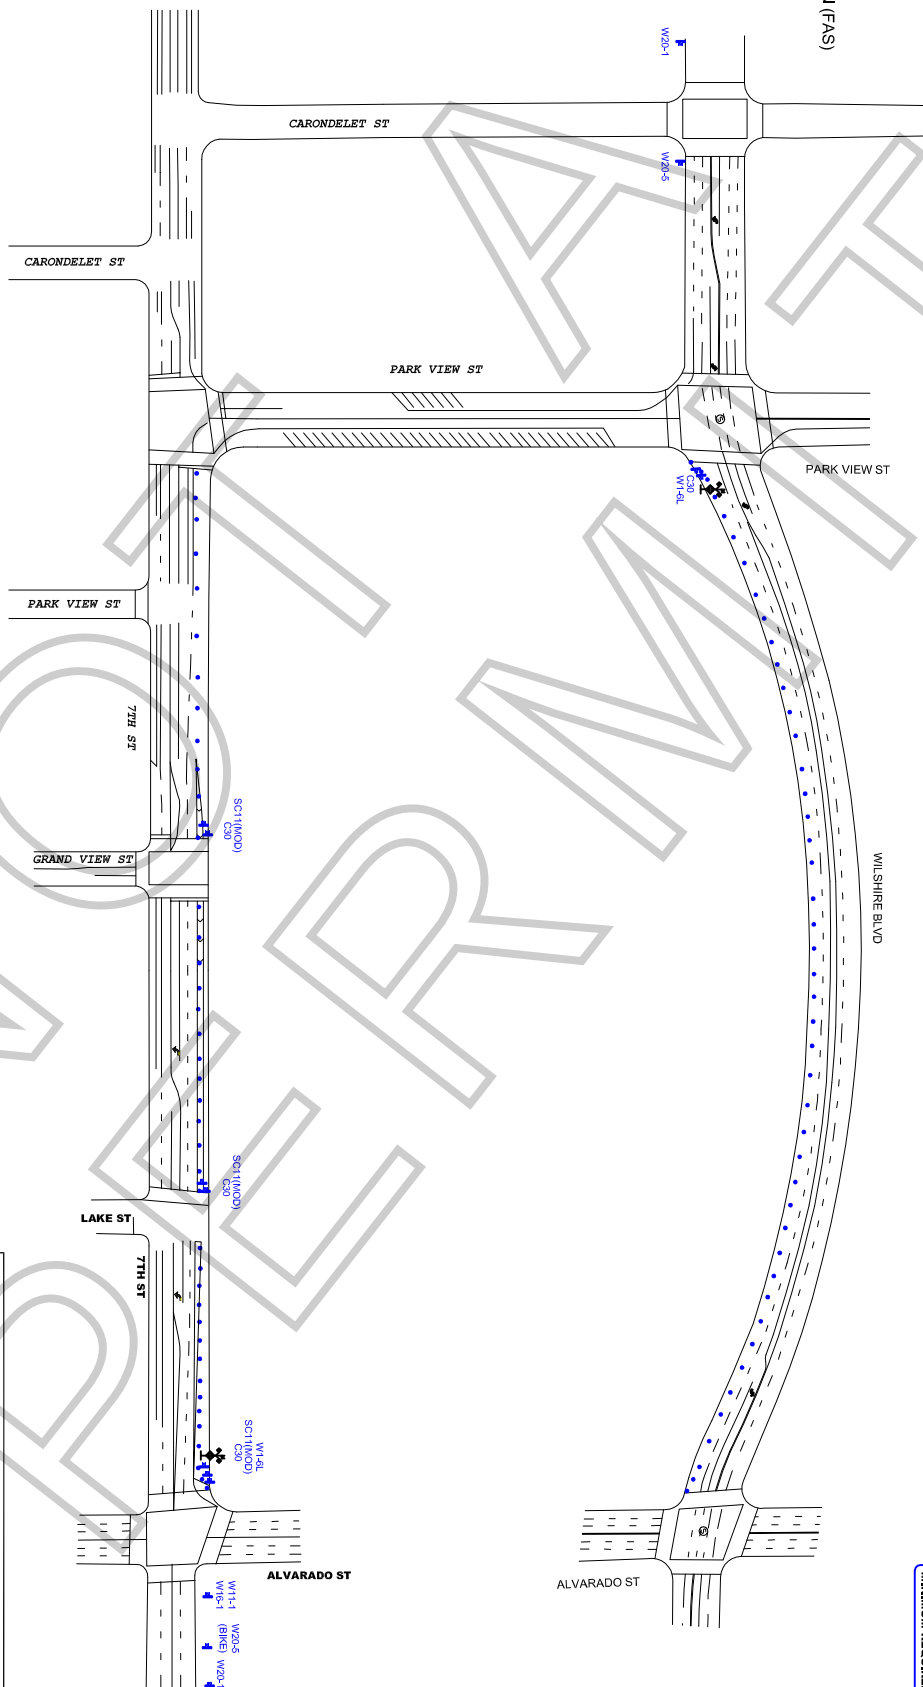

WORK ZONE TRAFFIC CONTROL PLAN GENERAL NOTES

1. DATE/TIME: 10-10-18 FROM 05:00 HOURS TO 17:00 HOURS.
2. ALL SIGNING, STRIPING, AND TRAFFIC CONTROL DEVICES SHALL CONFORM TO THE (CURRENT) STATE OF CALIFORNIA DEPARTMENT OF TRANSPORTATION (CALTRANS) STANDARD PLANS AND STANDARD SPECIFICATIONS, CALIFORNIA MUTCD, AND ANY ADDENDUMS THERETO, AND AS SHOWN ON THESE PLANS. SYMBOLS AND ABBREVIATIONS USED ARE SHOWN ON CALTRANS STANDARD PLANS.
3. THERE WILL BE NO INTERFERENCE WITH TRAFFIC SIGNALS OR CROSSWALKS.
4. CONES WILL BE 28" MINIMUM HEIGHT AND HAVE REFLECTORIZED SLEEVES FOR NIGHT WORK.
5. POLICE WILL DIRECT TRAFFIC IF NECESSARY.

TOP FOR:	
LA'S FINEST	
LOCATION: N/S LANE - 7TH ST FROM ALVARADO TO PARK VIEW S/S LANE - WILSHIRE BLVD FROM ALVARADO TO PARK VIEW LOS ANGELES, CA	
CONTACT: NATHAN STEIN PH# 818-634-5690 MIKE WEBSTER OFFICE# 323-579-1173	JCL TRAFFIC SERVICES (213) 622-9775 C31-CA Lic # 805357
DATE	REVISIONS
SCALE: N.T.S.	DRAFTER: MARIO MENDIVAR
FILE/LA: AF	

SPECIAL PERMIT TO USE SPECIAL EFFECTS

State Lic No 3383.08

Name: Peter McAlpine

Address: 23500 Clearidge 'Dr.

Phone: (661) 297-7265

Company:

City: Valencia

Mobile: (661) 802-2480

Email: peter@jemfxinc.com

State: CA

Zip: 91354

Fax:

2nd Operator: 3383.08

Peter McAlpine

Production Title: LA'S FINEST

Production Company: MESQUITE PROD.

Location: 435 S. OCCIDENTAL BL.

PERMISSION IS HEREBY GRANTED TO SIMULATE:

CANDLES FOR BACKGROUND SETTING

USING THE FOLLOWING SPECIAL EFFECTS MATERIAL:

25- CANDLES

UNDER THE FOLLOWING CONDITIONS:

UNDER THE DIRECT SUPERVISION OF Peter McAlpine, 3383.08 AND SPOT CHECK FOR EFFECTS ONLY 142795

ADDITIONAL TERMS AND CONDITIONS

992.6 HSC RESPONSIBILITY. The Company representative shall provide to the authority having jurisdiction the name and license number of the special effects operator who shall have the authority, responsibility and be in charge of handling all Special Effects Material. The company representative shall also allocate sufficient time to the Special Effects Pyrotechnic Operator to prepare for the transportation, parking, storing, securing daily, discharging, disposing of, or otherwise handling of fireworks, pyrotechnic devices, or materials in a sane manner. Upon completion of firing, no unauthorized person shall be permitted access to the firing area until the licensed pyrotechnic operator has determined the area to be safe and secure.

NOTICE: The permittee and production company shall be advised that this permit in no way removes or modifies their responsibility to comply with any other applicable laws or ordinances, including those relating to excessive noise.

57.105.8 THE CHIEF SHALL HAVE THE POWER TO REVOKE OR SUSPEND ANY SPECIAL PERMIT UPON VIOLATION OF THE TERMS AND CONDITIONS IN ACCORDANCE WITH PROVISIONS OF SECTION 57.105.5 OF THE LOS ANGELES MUNICIPAL CODE.

SUBJECT TO FIELD INSPECTION

NO DEVIATION WITHOUT WRITTEN PERMISSION

TEMPORARY FROM


10/10/2018 TO

Fire Chief


By: OWENS

Phone: 213 978-3670

ALL TRAFFIC CONTROL
WILL BE INSTALLED TO
MEET OR EXCEED
THE MUTCD AND WATCH
MINIMUM REQUIREMENTS

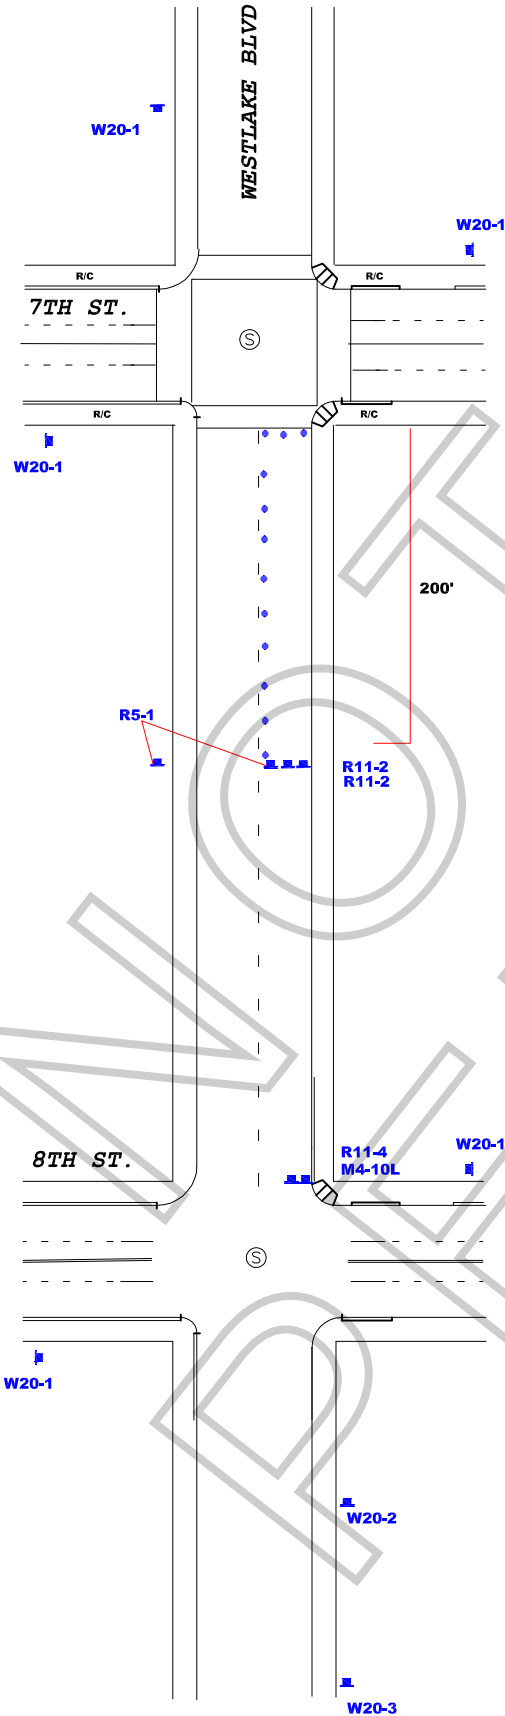

DETOUR ROUTE:

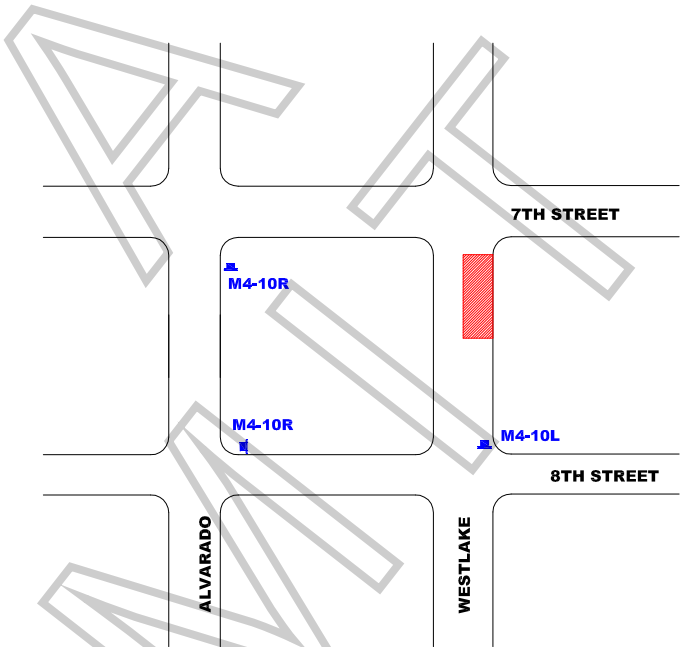

WORK ZONE TRAFFIC CONTROL PLAN

GENERAL NOTES

1. DATE/TIME: 10-10-18 FROM 12:00 HOURS TO 19:00 HOURS.
2. ALL SIGNING, STRIPING, AND TRAFFIC CONTROL DEVICES SHALL CONFORM TO THE (CURRENT) STATE OF CALIFORNIA DEPARTMENT OF TRANSPORTATION (CALTRANS) STANDARD PLANS AND STANDARD SPECIFICATIONS, CALIFORNIA MUTCD, AND ANY ADDENDUMS THERETO, AND AS SHOWN ON THESE PLANS, SYMBOLS AND ABBREVIATIONS USED ARE SHOWN ON CALTRANS STANDARD PLANS.
3. THERE WILL BE NO INTERFERENCE WITH TRAFFIC SIGNALS OR CROSSWALKS.
4. CONES WILL BE 28" MINIMUM HEIGHT AND HAVE REFLECTORIZED SLEEVES FOR NIGHT WORK.
5. POLICE WILL DIRECT TRAFFIC IF NECESSARY.

TCP FOR:			LA'S FINEST		
LOCATION:			FULL CLOSURE - WESTLAKE AVE FROM 7TH ST SOUTH 200' CITY OF LOS ANGELES, CA		
	CONTACT: NATHAN STEIN PH# 818-634-5650 MIKE WEBSTER OFFICE# 323-579-1173		JCL TRAFFIC SERVICES (213) 622-9775 C31-CA Lic # 805357		
	DATE	REVISIONS	DRAFTER: MARIO MENJIVAR		
			SCALE: N.T.S.		
				FILM LA: AF	